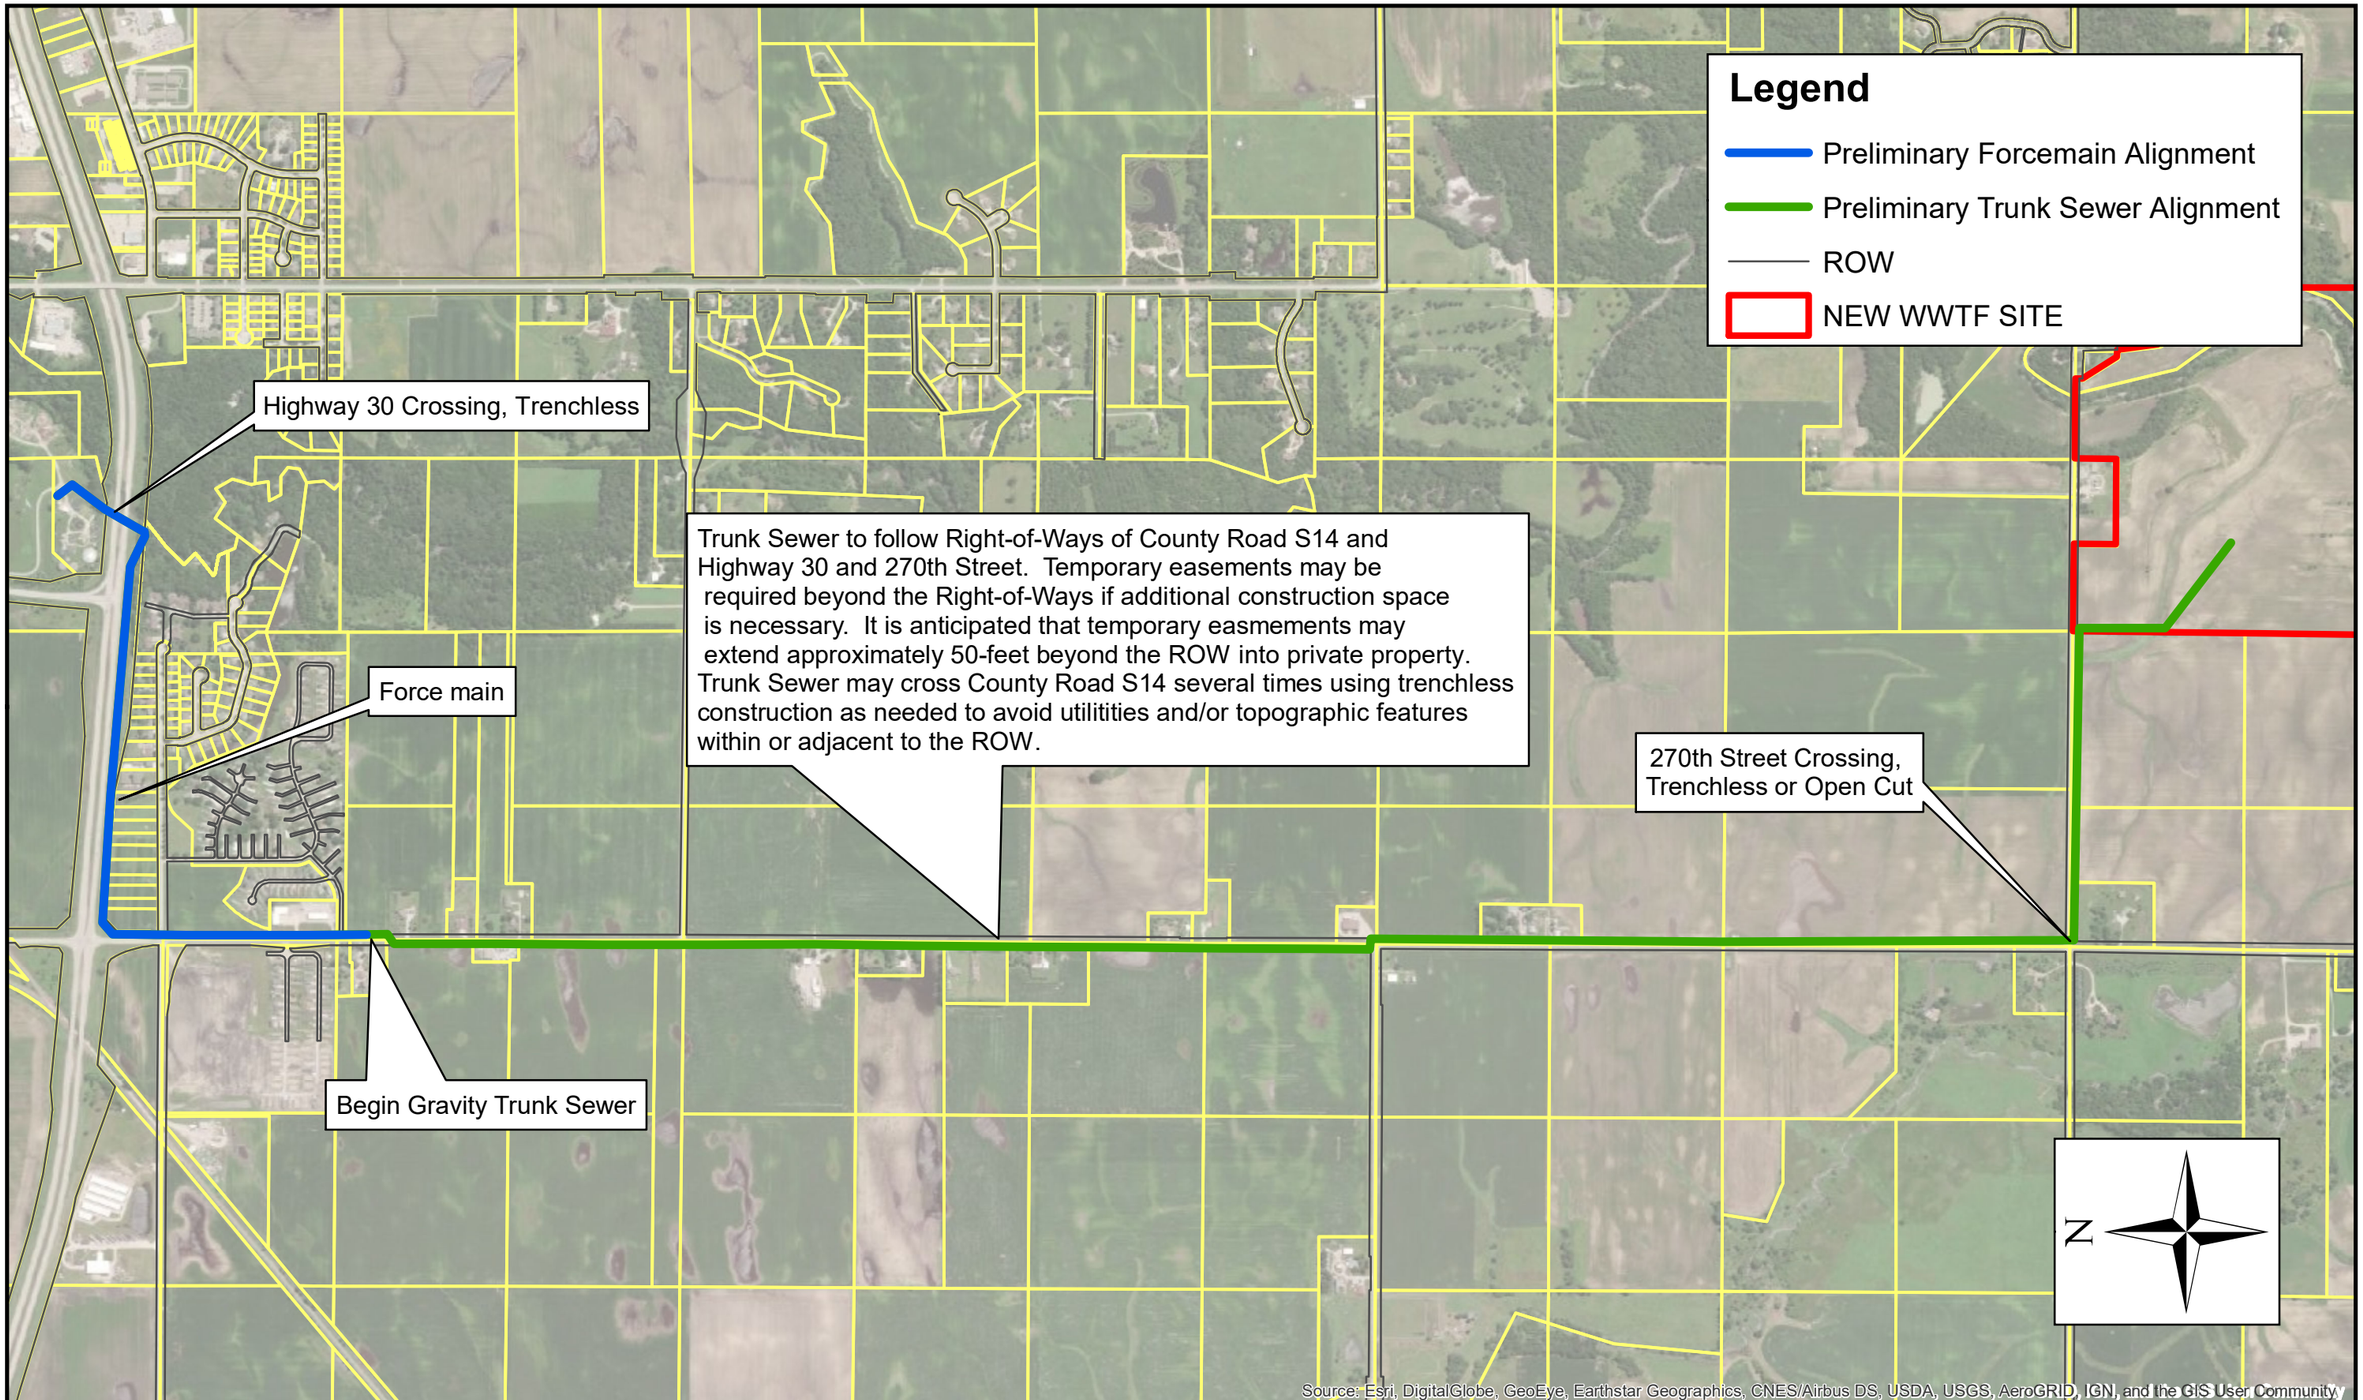

Drawn By:	MROTH	Job Date:	2020
Approved:	X.X.X.	Job Number:	XXXXXXX
GIS Date:	10/1/2020 4:31:30 PM		
GIS File:	Preliminary Trunk Sewer-Revised_alignment		

NO.	DATE	BY	REVISION DESCRIPTION

HRGreen

NEVADA WWTF
NEVADA, IOWA
2020

GENERAL
PRELIMINARY TRUNK SEWER ALIGNMENT

SHEET NO.
00

HRG PLOT: 4:31:52 PM 10/1/2020 BY: mroth FILE: J:\2016\160473\Design\GIS\MXD\CUP Exhibit\Preliminary Trunk Sewer-Revised_alignment.mxd