PARCEL LEGEND

- DD 14 PROPOSED DISTRICT BOUNDARY
- MAIN TILE SECTIONS
- BRANCH TILE SECTIONS
- SHADING - AREAS TO BE ANNEXED
- PARCEL LINES

NORTH

0 400 800
GRAPHIC SCALE IN FEET

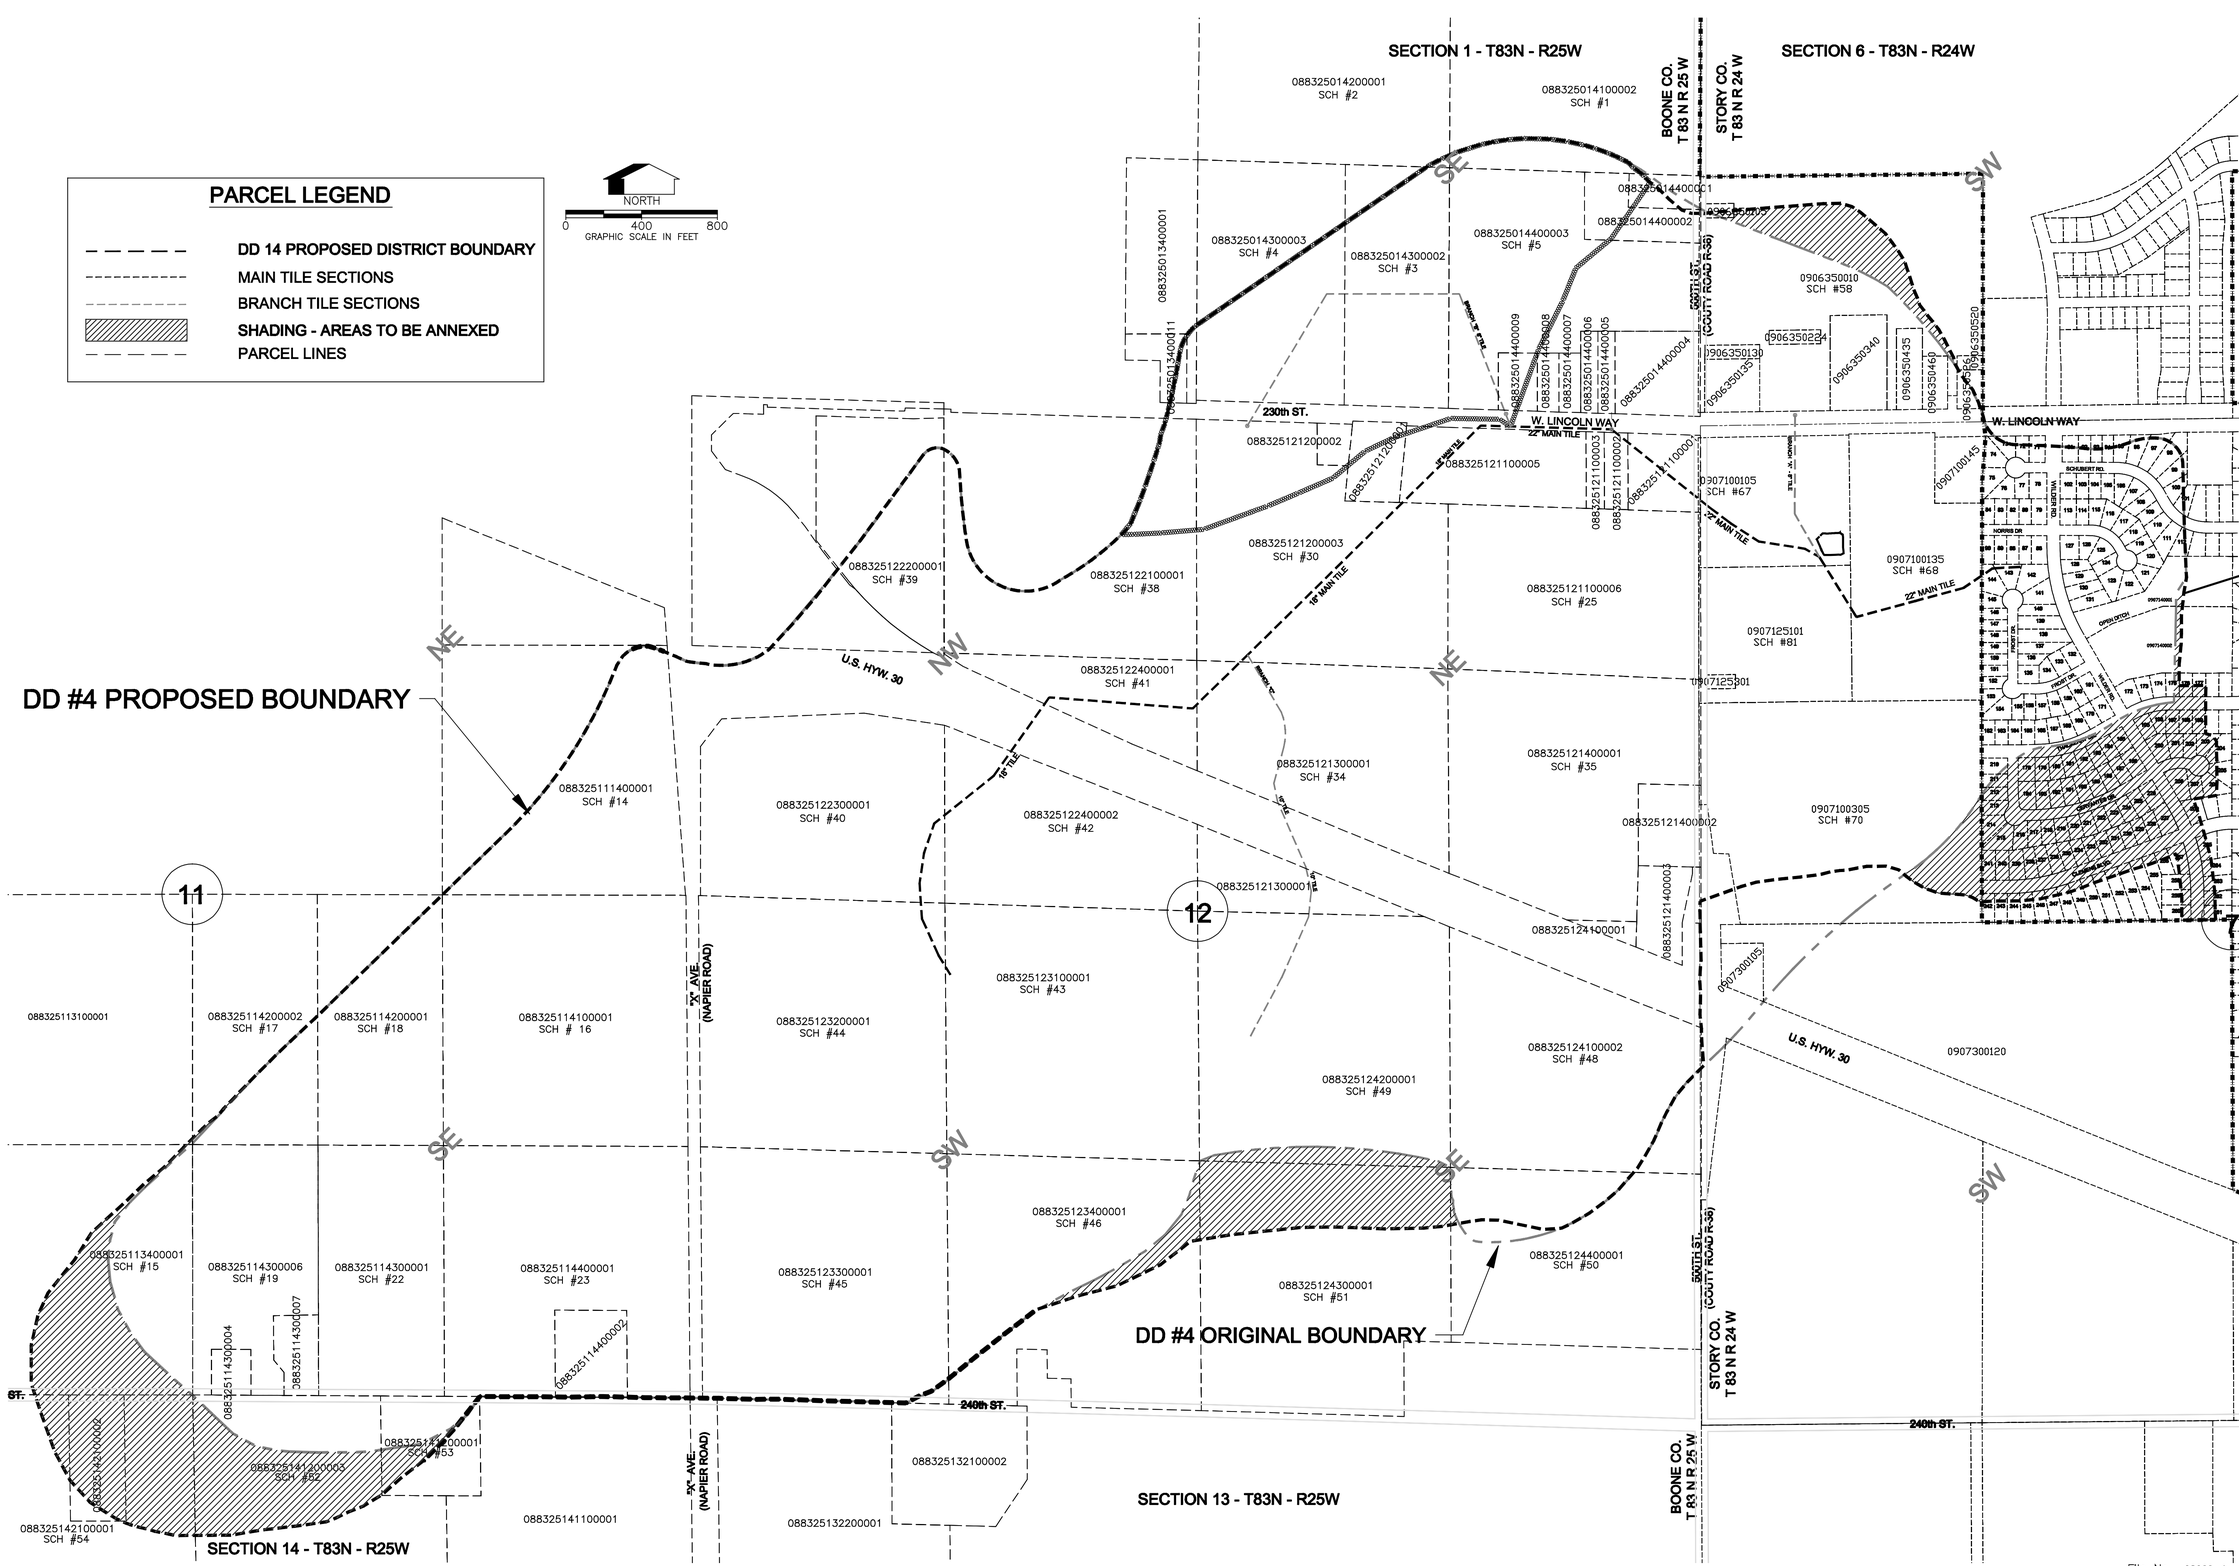

NO.	REVISIONS	BY	DATE

ANNEXATION PLAT
BOONE STORY DRAINAGE DISTRICT # 4

M.H.F. ENGINEERING, P.C.
ENGINEERS - LAND SURVEYORS
P.O. Box 68 Jefferson, Iowa 50129
Ph. (515) 386-4101
FAX (515) 386-4815

PROJECT NO. 08022
DWG NO. 1

DRAFTSMAN: JRL
DESIGNER: JRL
ENGINEER/LAND SURVEYOR: JRM
CHECKER: JRM

File No. 08022-1
DATE: 2/09