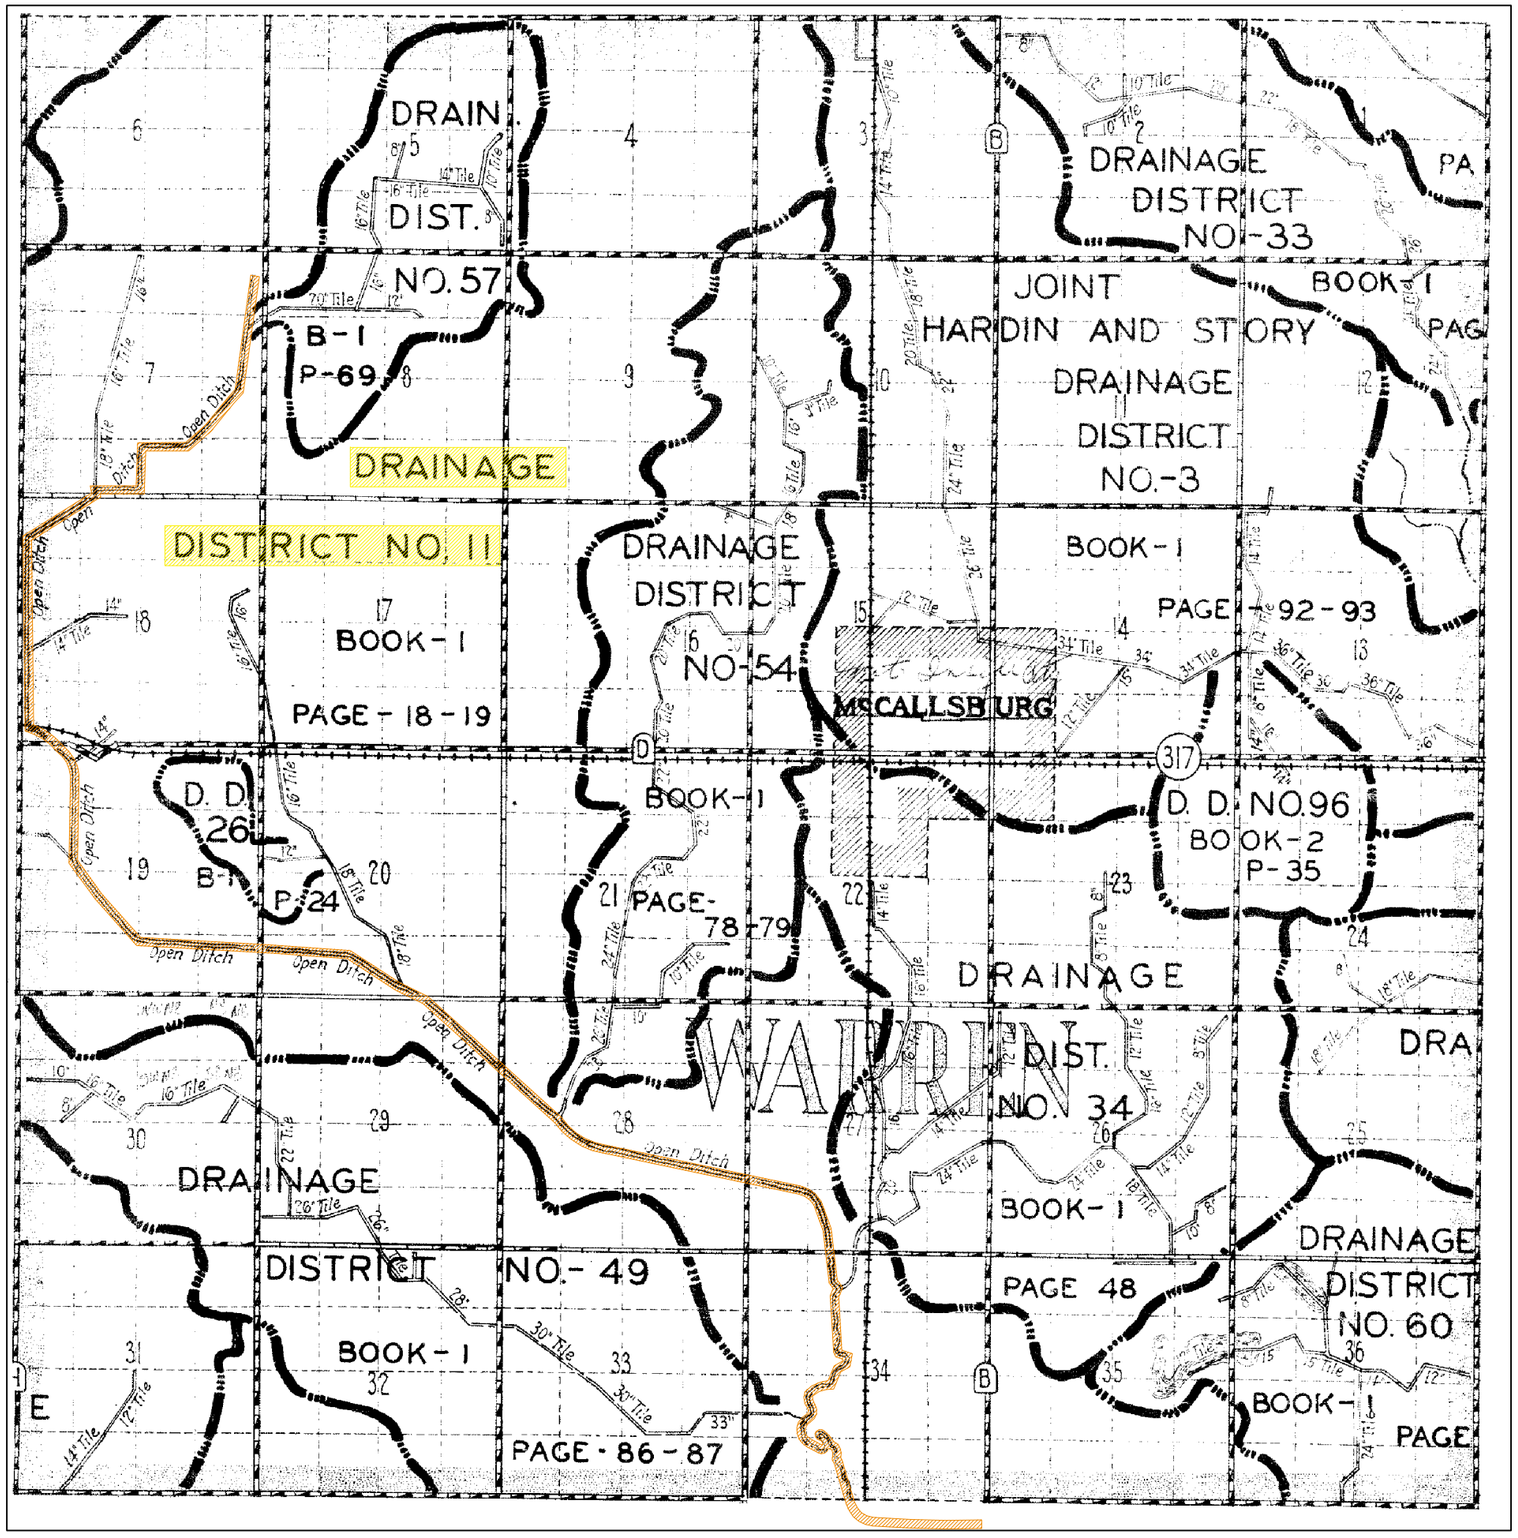

FOX engineering

1911 DRAINAGE DISTRICT MAP
STORY COUNTY DRAINAGE DISTRICT
WARREN NO.11
FOX REF NO. 7094-10A.300

FIGURE 2